
Rosen
Equities LLC

152 WEST 25TH STREET, New York, NY 10001



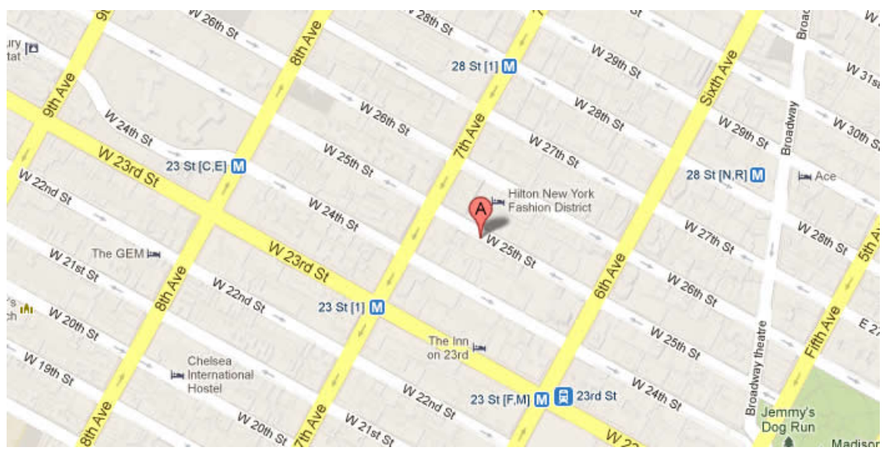

75036 SF

Up to 20,506 SF Available

Office building located in Midtown south

24 hour access

Built: 1910 Architect: Frederick C. Zobel

Tenants

CHRISMATIC STUDIO CORP.

For more information call

1- 212- 249- 1550

KOEPPEL ROSEN

40 East 69th Street

New York, NY 10021

mkoeppel@koeppelrosen.com


Rosen Equities LLC

152 WEST 25TH STREET, New York, NY 10001

152 West 25th Street

Typical Floor Plan

Rosen Equities LLC

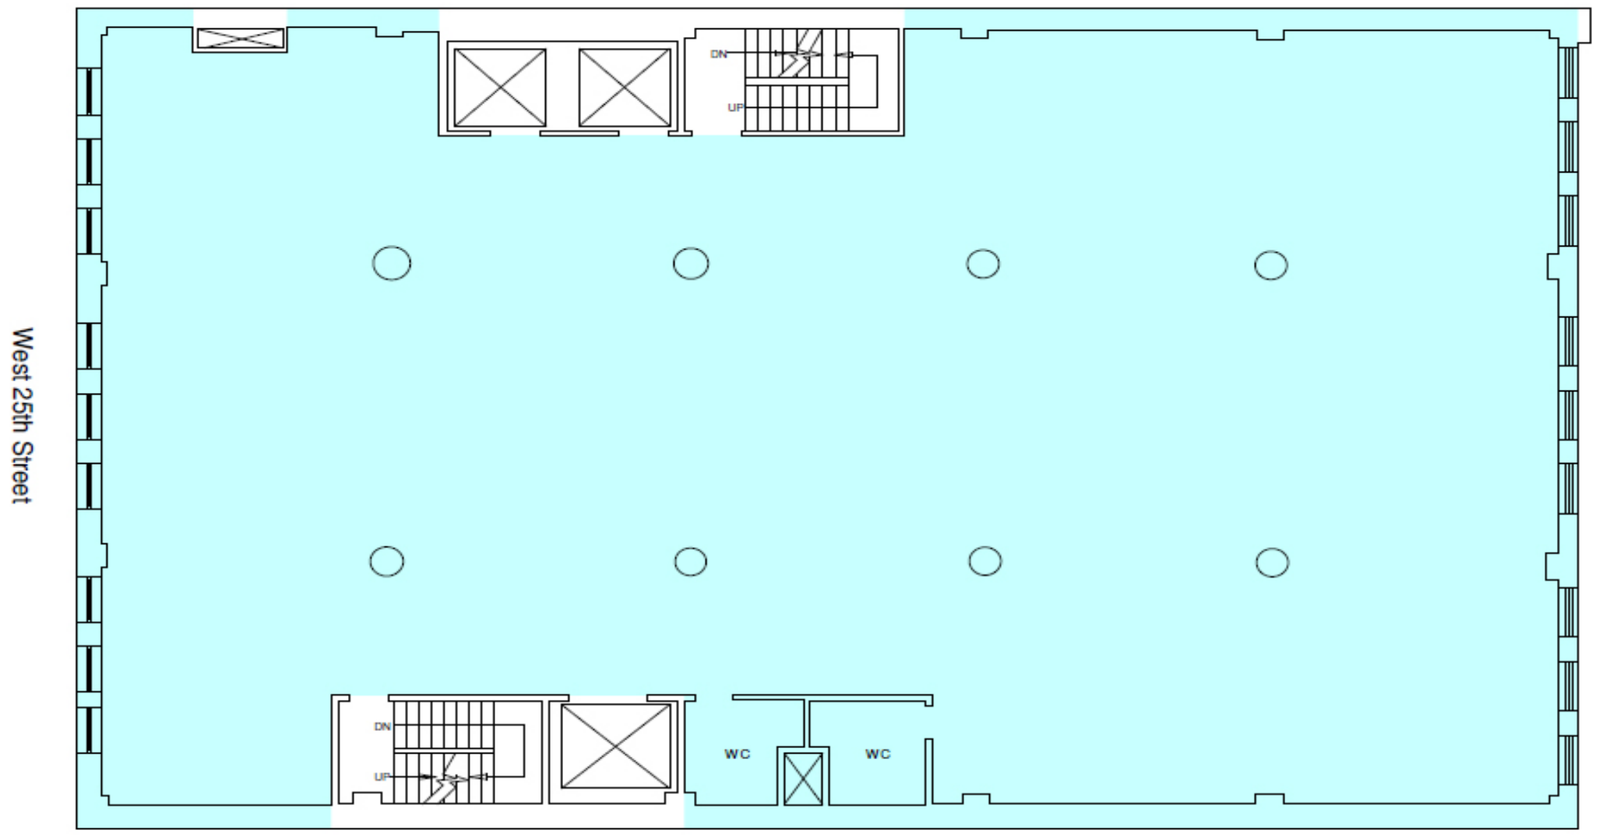

Note: All dimensions and conditions are approximate and for information only

Koeppel Rosen LLC
40 East 69th Street
New York, NY 10021
212-249-1550
www.koeppelrosen.com

Scale: NTS
Date: February .10, 2016

LINK SYSTEMS

For more information call
1- 212- 249- 1550
KOEPPEL ROSEN
40 East 69th Street
New York, NY 10021
mkoeppel@koeppelrosen.com

The information provided has been obtained from sources believed reliable. While Rosen Equities LLC does not doubt its accuracy, we make no guarantee, warranty, or representation about it. It is your responsibility to independently confirm its accuracy and completeness. Any projection, opinion, assumptions, or estimates used are for example only and do not represent current of future performance of the property.