
152 West 25th Street

Rosen Equities LLC

Typical Floor Plan

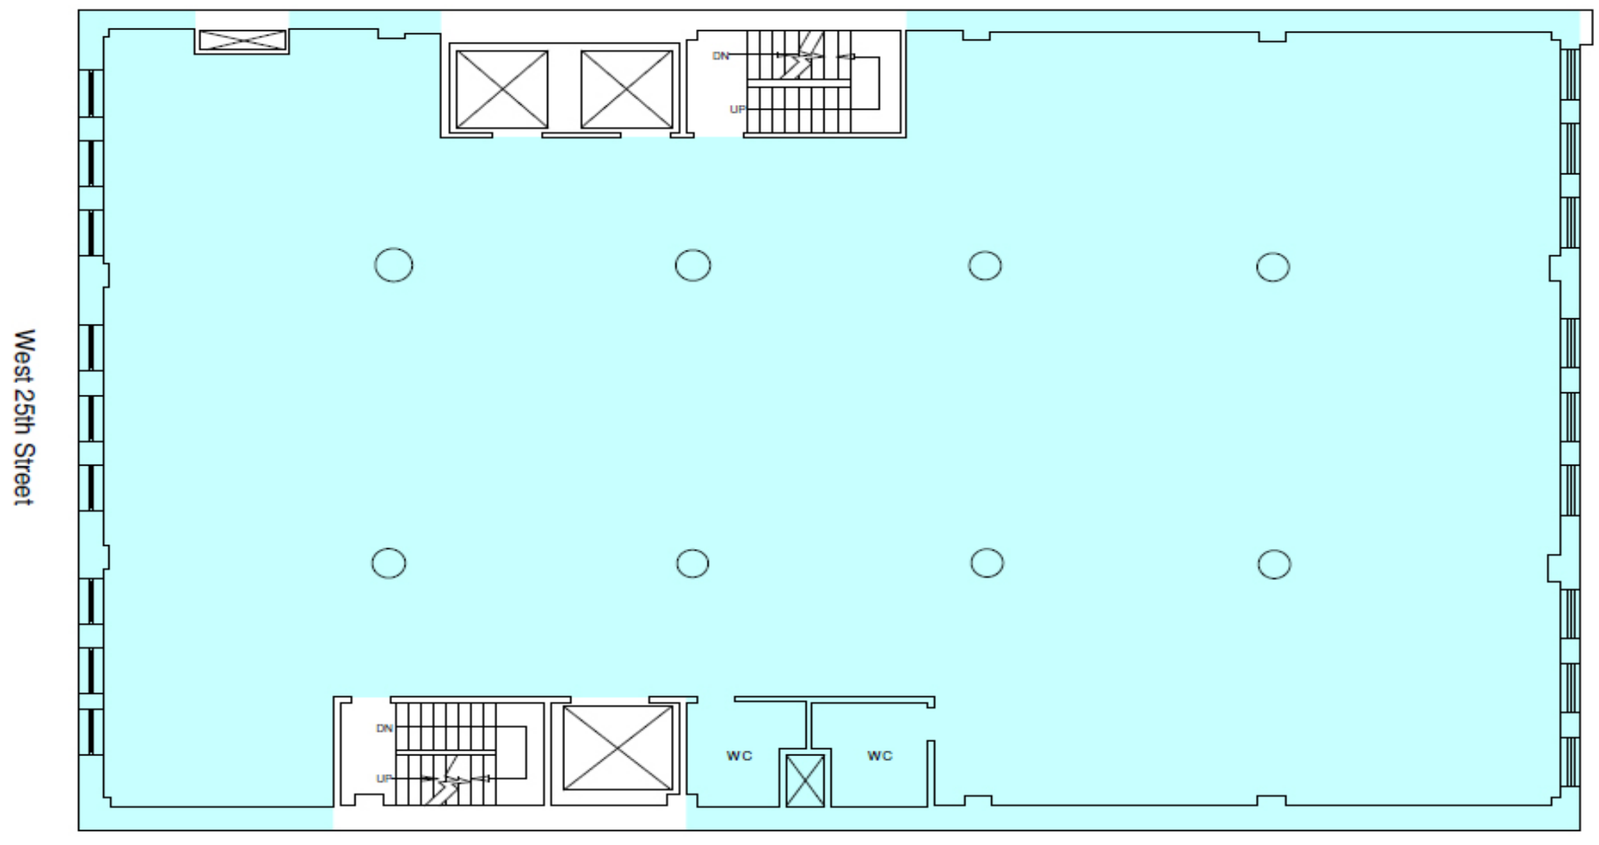

Note: All dimensions and conditions are approximate and for information only

Koeppel Rosen LLC
40 East 69th Street
New York, NY 10021
212-249-1550
www.koeppelrosen.com

Scale: NTS
Date: February .10, 2016

LINK SYSTEMS